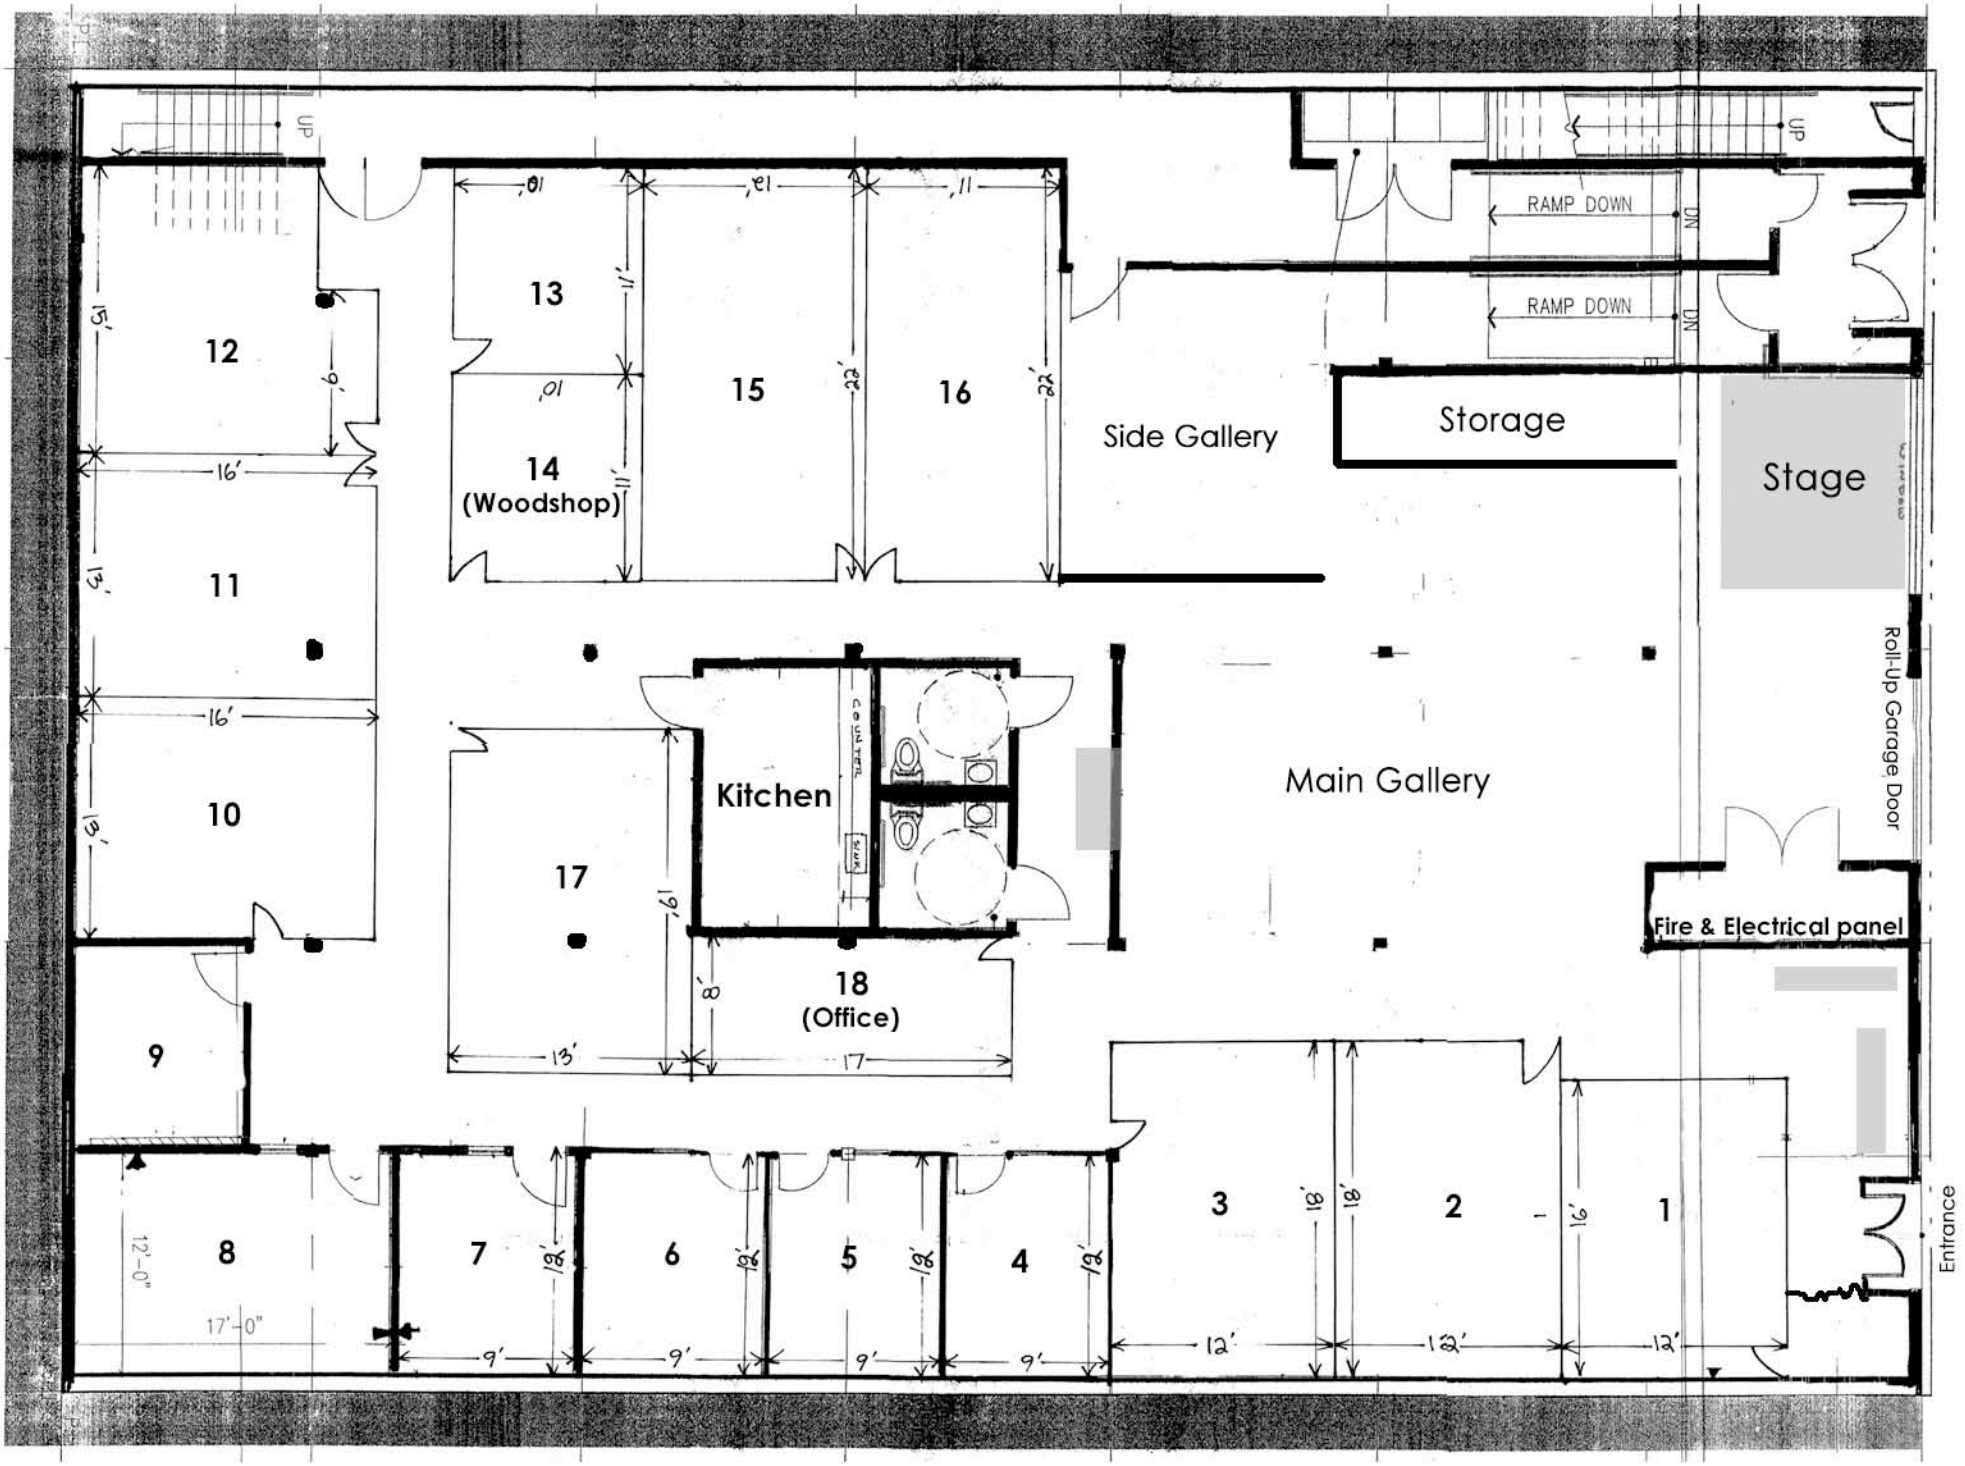
UP
UP
RAMP DOWN
DN
RAMP DOWN
DN
12
13
14
(Woodshop)
15
16
Side Gallery
Storage
Stage
11
10
Kitchen
Main Gallery
Roll-Up Garage Door
17th Street
17
18
(Office)
Fire & Electrical panel
9
8
7
6
5
4
3
2
1
Entrance
12'-0"
17'-0"